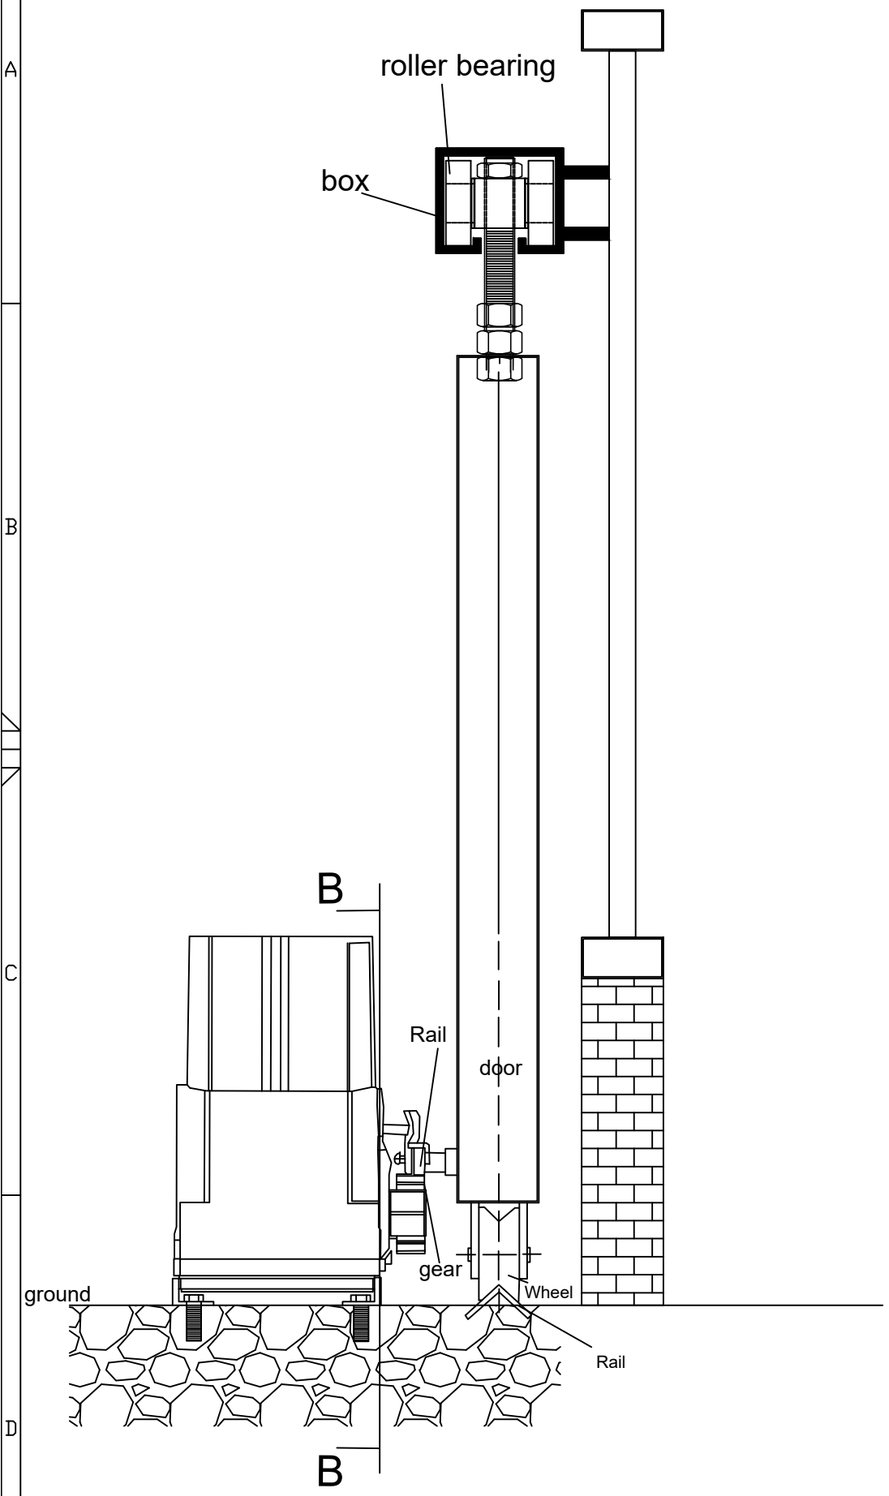

SECTION A-A

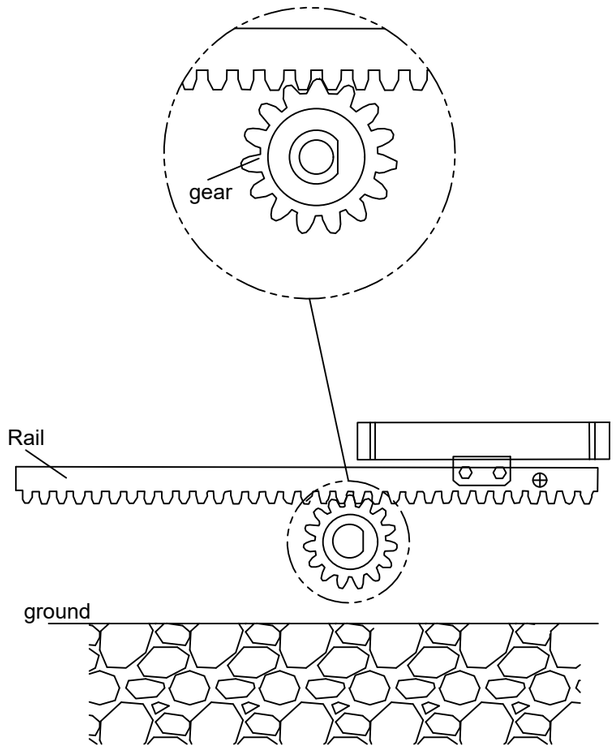

SECTION B-B

DOOR MATERIAL LIST

AUTOMATIC GEAR SLIDING DOOR ENGINE=2 OFF
V OR ROUN WHEEL=6 OFF
V OR ROUND RAIL=13000 MM
U BOX 55*42,L=13000 MM
ROLL BEARING 12 OFF
HARDENED STUD BOLT M20*200 MM=6 OFF
NUT M20=24 OFF

Arvandan Shipbuilding Company

Factory: Ahwaz Rd., Eastern Haffar Area, P.O. Box 158, Khoramshahr-Iran
Tel: +98 (61) 53582323 / 53582365 Fax: +98 (61) 53582288

E-mail: arvandan.ship@Gmail.com
Website: www.arvandanco.ir

This drawing and all information shown hereon are the exclusive property of Arvandan Shipbuilding Co. and submitted only on a confidential basis. The recipient agrees not to reproduce the drawing, to return it on request and that no disclosure of the drawing or the information shown hereon will be made to a third party without prior written consent from Arvandan Shipbuilding Co.

Description.	Project Description.
ARVANDAN I MAIN GATE	MAIN DOOR ENTRY

Dwg. No.	Scale.
0000 - 00 - 000 - 000 - 01 - 02/02 - -	NTS.
Project No. | Unit | Area | Dwg.No. | Sht.No. | Rev	Sheet.size. A3

Drawn:	Design Check:	Head Of Mac. Dep.:	Approved To Issue By:	Date.
A.BAHMAEI	M.SHAHGHARIB	M.SHAHGHARIB	E.MIZANI	2-JUNE-2025